Copyright © BergerABAM. All Rights Reserved.

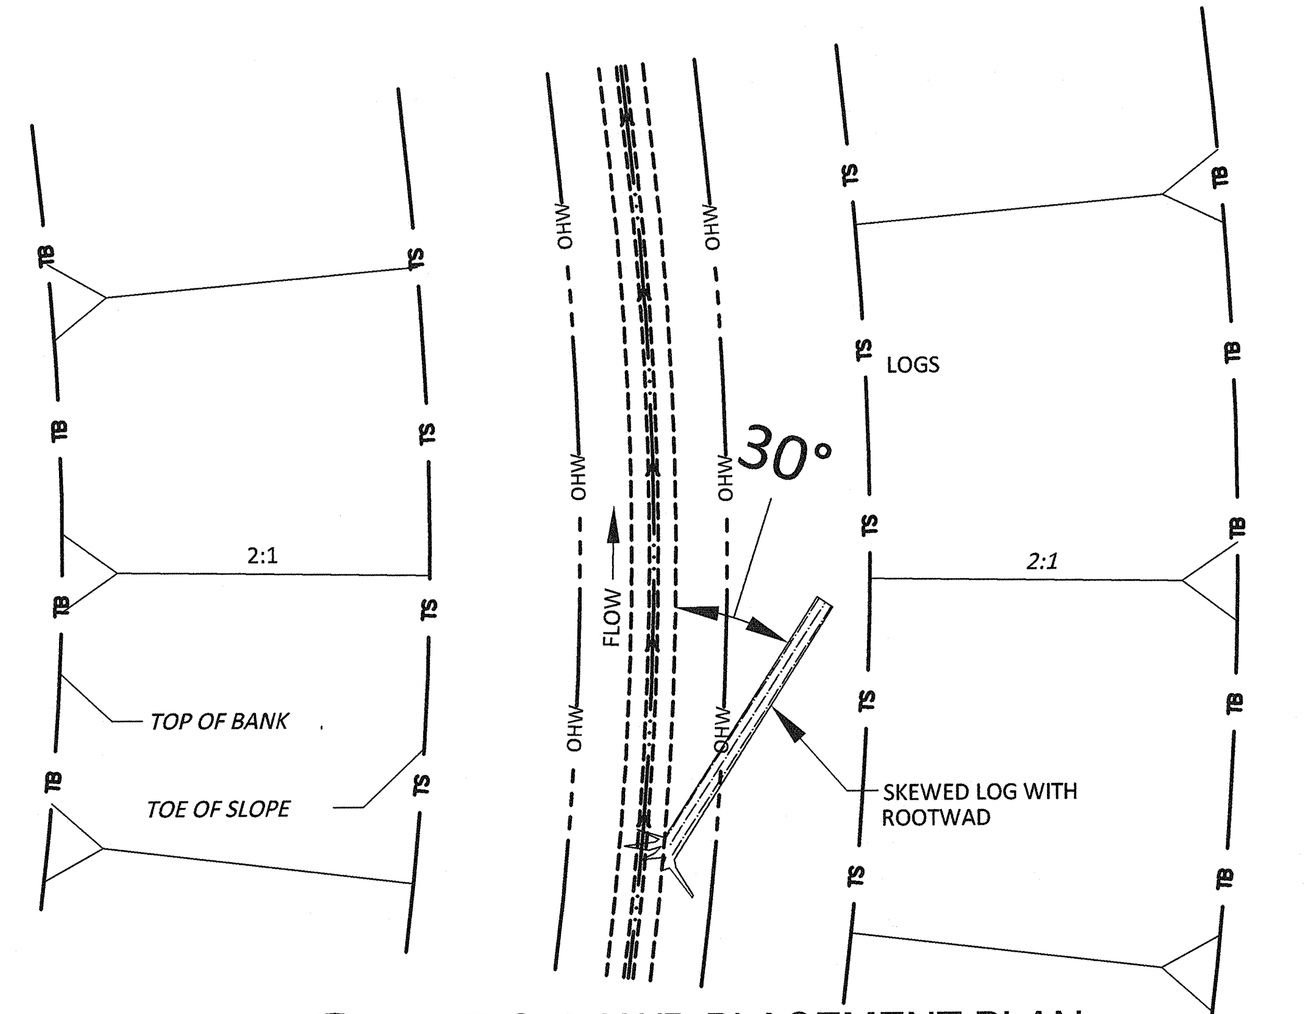

1 / - TYPICAL LWD PLACEMENT PLAN
SCALE: NTS

GENERAL NOTES

1. EXISTING WETLAND TO REMAIN. RETAIN EXISTING VEGETATION.

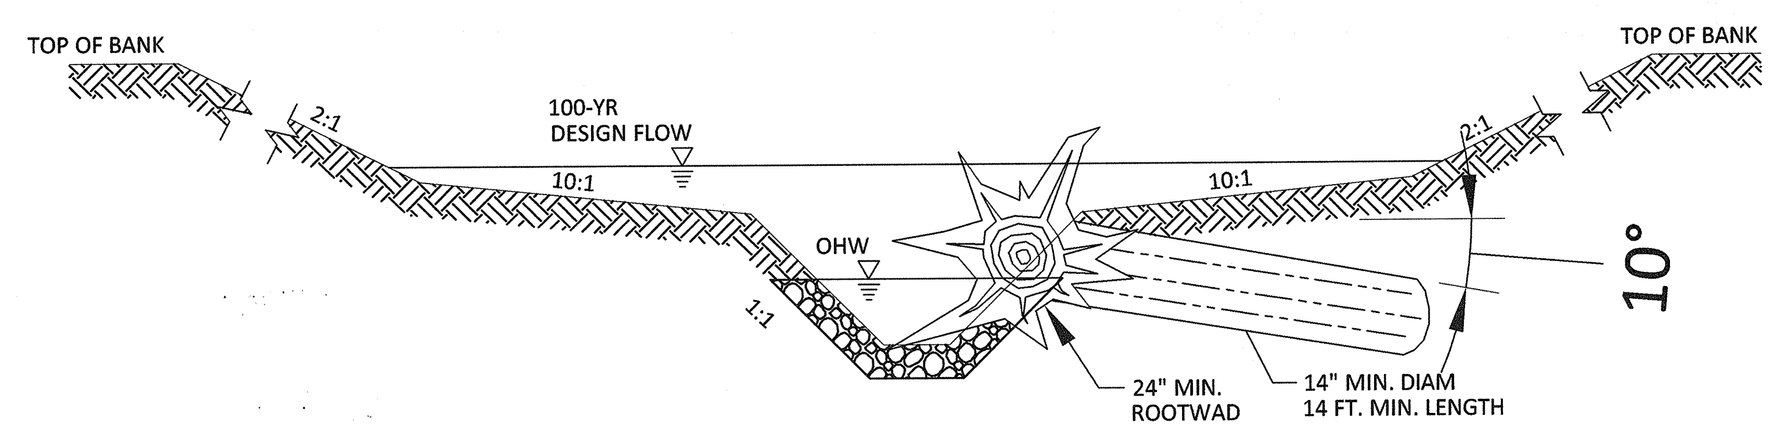

A / - TYPICAL SKEWED LWD SECTION
SCALE: NTS

MARK	REVISION DESCRIPTION	BY	APP.	DATE

BergerABAM
33301 9th Avenue South, Suite 300
Federal Way, Washington 98003-2600
(206) 431-2300 Fax: (206) 431-2250

6/25/2014
ROBERT L. FERNANDES
STATE OF WASHINGTON
20306
STRUCTURAL ENGINEER
PROFESSIONAL ENGINEER

DRAWN BY DAW
DESIGN BY DAW
CHECK BY RAF
PROJ MGR RAF

CITY OF FIFE
BROOKVILLE AND OXBOW WETLAND MITIGATION FOR PORT OF TACOMA ROAD INTERCHANGE PROJECT
STREAM AND WETLAND MITIGATION DETAILS
SHEET 2

DRAWING NO. C-13
PROJECT NO. A09.0139.01
DATE: 8/31/13
SHEET NO. 15 OF 16

Last Saved by: French on: Jun 24, 2014 3:57 PM File: Q:\Seattle\2009\SAP\WT-09-139\01\CADD\Dwgs\02_C13.dwg