Copyright © BergerABAM. All Rights Reserved.

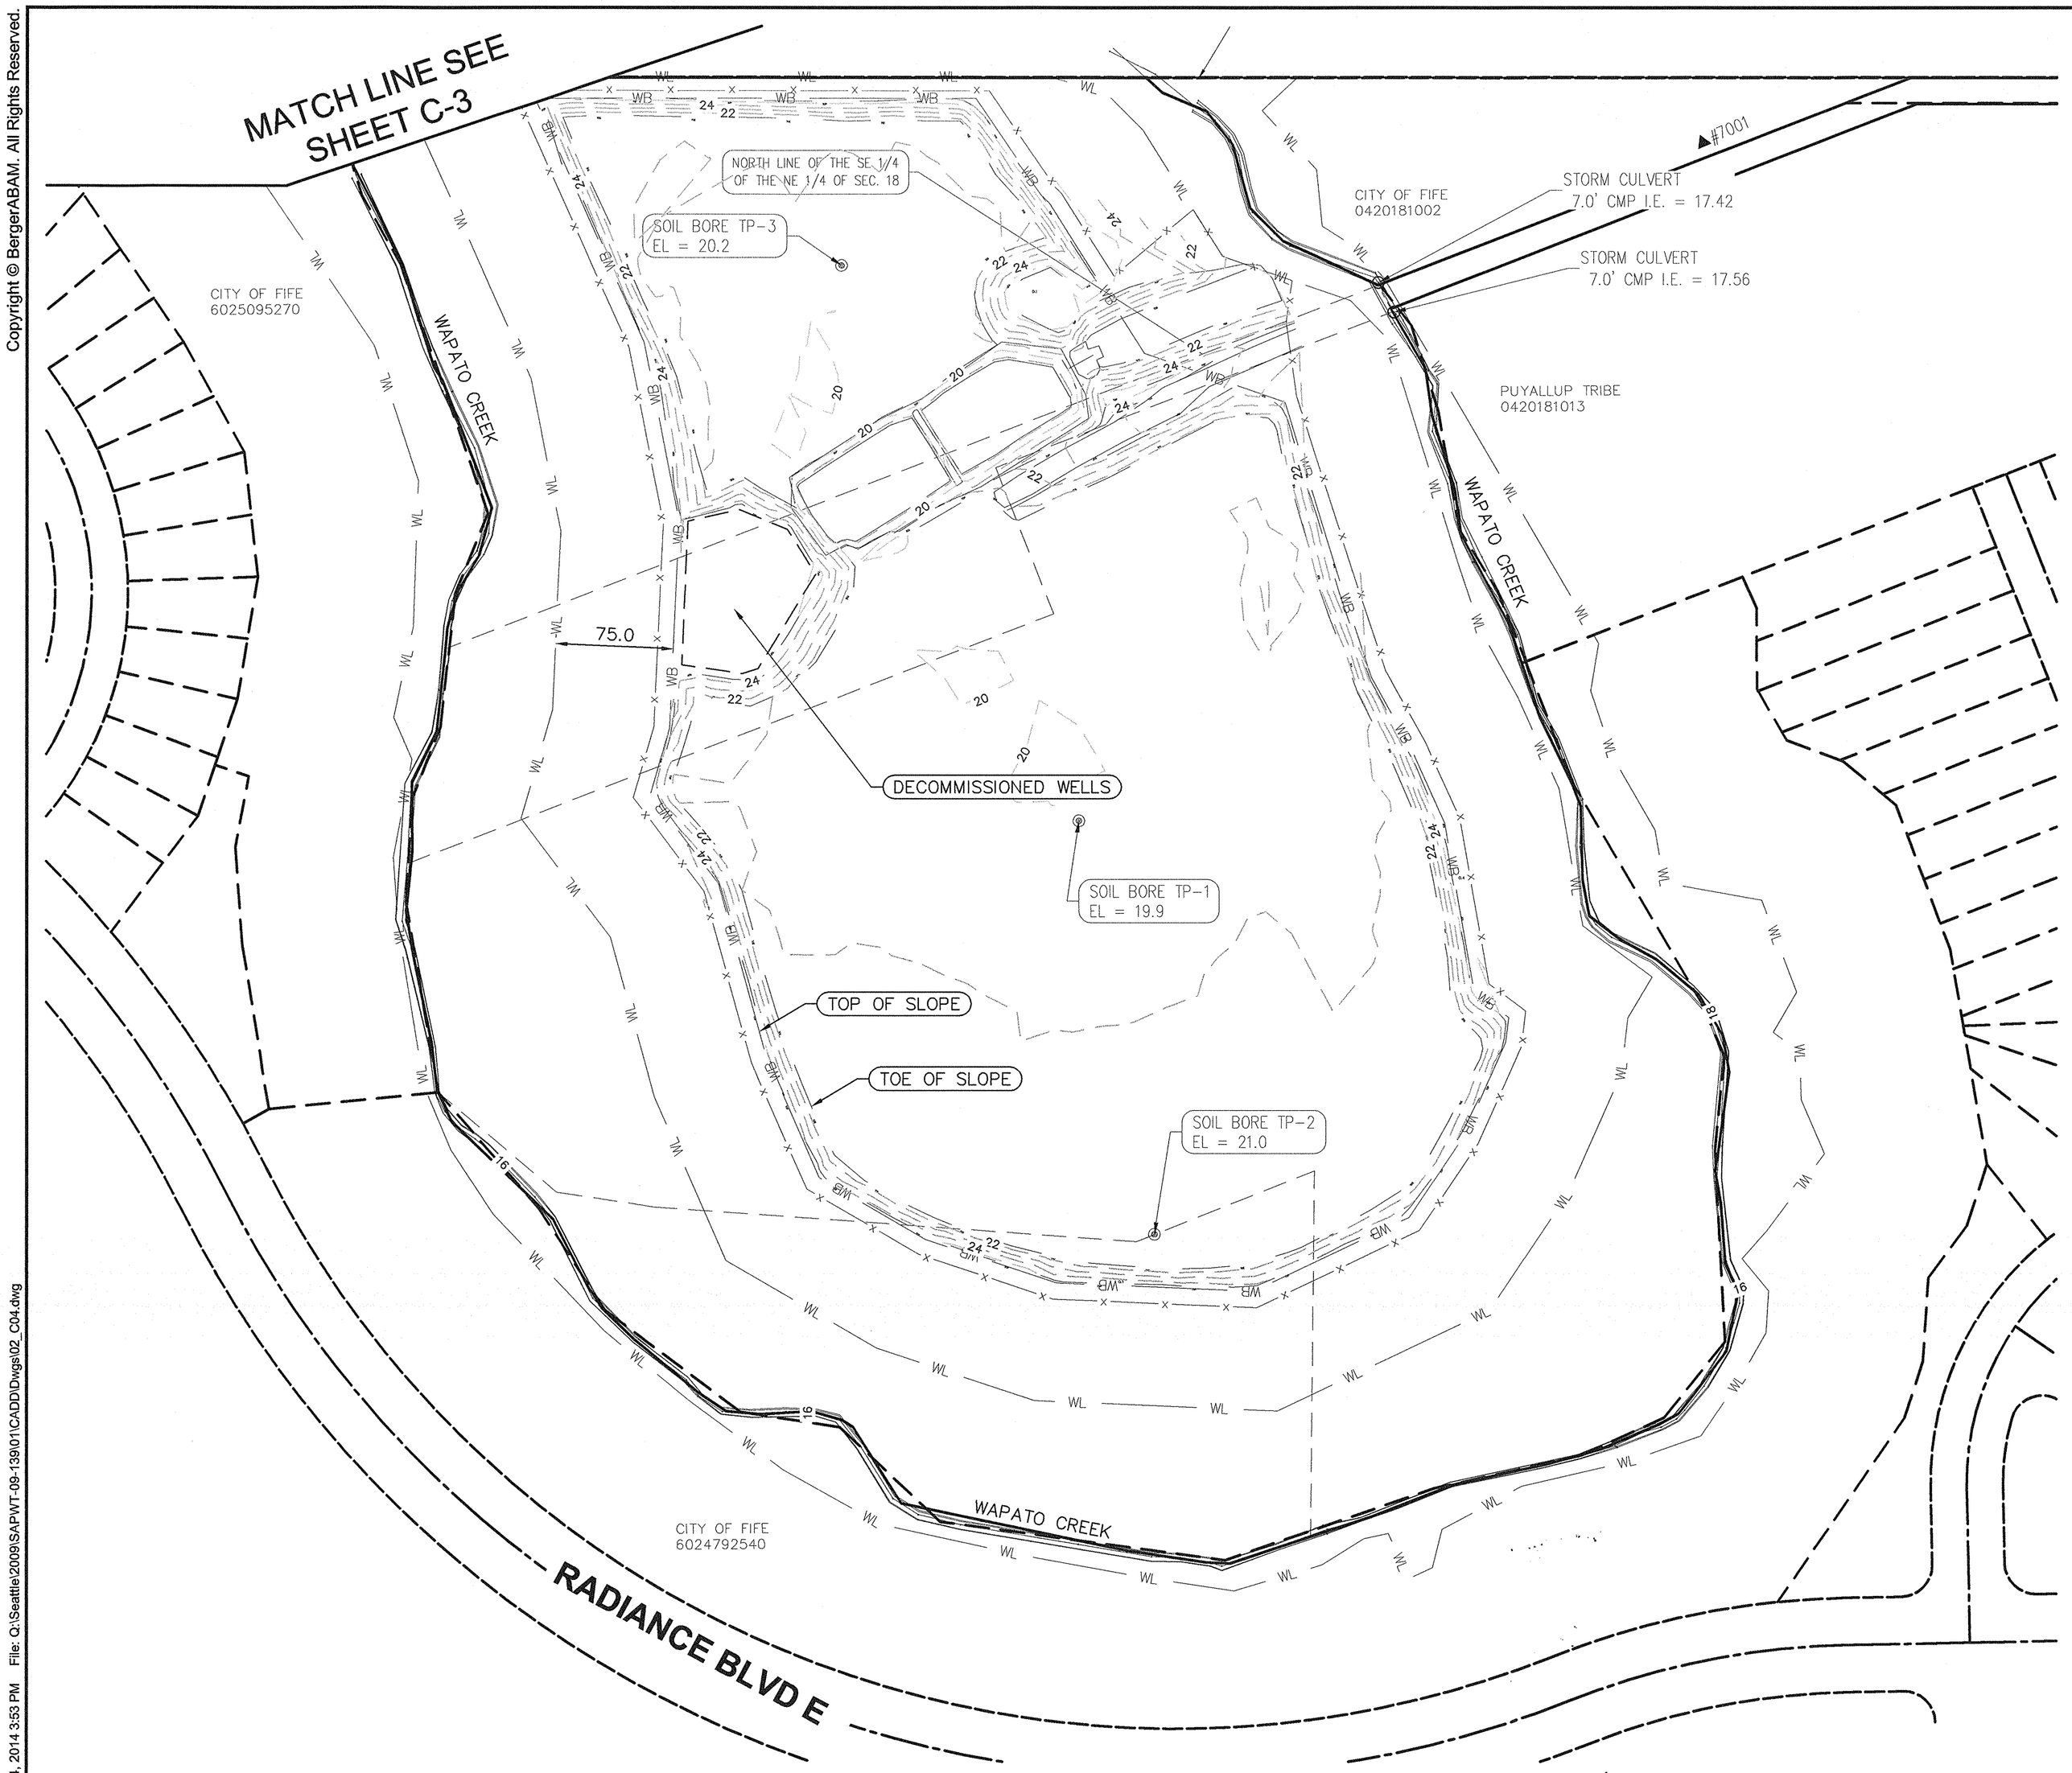

1" = 60' AT FULL SIZE

60 0 60 120
scale feet

CONSTRUCTION NOTES

1. TP = TEST PIT

MARK	REVISION DESCRIPTION	BY	APP.	DATE

BergerABAM
33301 9th Avenue South, Suite 300
Federal Way, Washington 98003-2600
(206) 431-2300 Fax: (206) 431-2250

ROBERT L. FERNANDES — STATE OF WASHINGTON — 20306 — STRUCTURAL ENGINEER — PROFESSIONAL ENGINEER

DRAWN BY DAW
DESIGN BY DAW
CHECK BY RAF
PROJ MGR RAF

CITY OF FIFE
BROOKVILLE AND OXBOW WETLAND MITIGATION FOR PORT OF TACOMA ROAD INTERCHANGE PROJECT
EXISTING CONDITIONS - OXBOW SITE
SHEET 2

DRAWING NO. C-4
PROJECT NO. A09.0139.01
DATE: 8/31/13
SHEET NO. 6 OF 16

Last Saved by: French on: Jun 24, 2014 3:53 PM File: Q:\Seattle\2009\SAPWT-09-139\01\CADD\Dwgs\02_C04.dwg