Copyright © BergerABAM. All Rights Reserved.

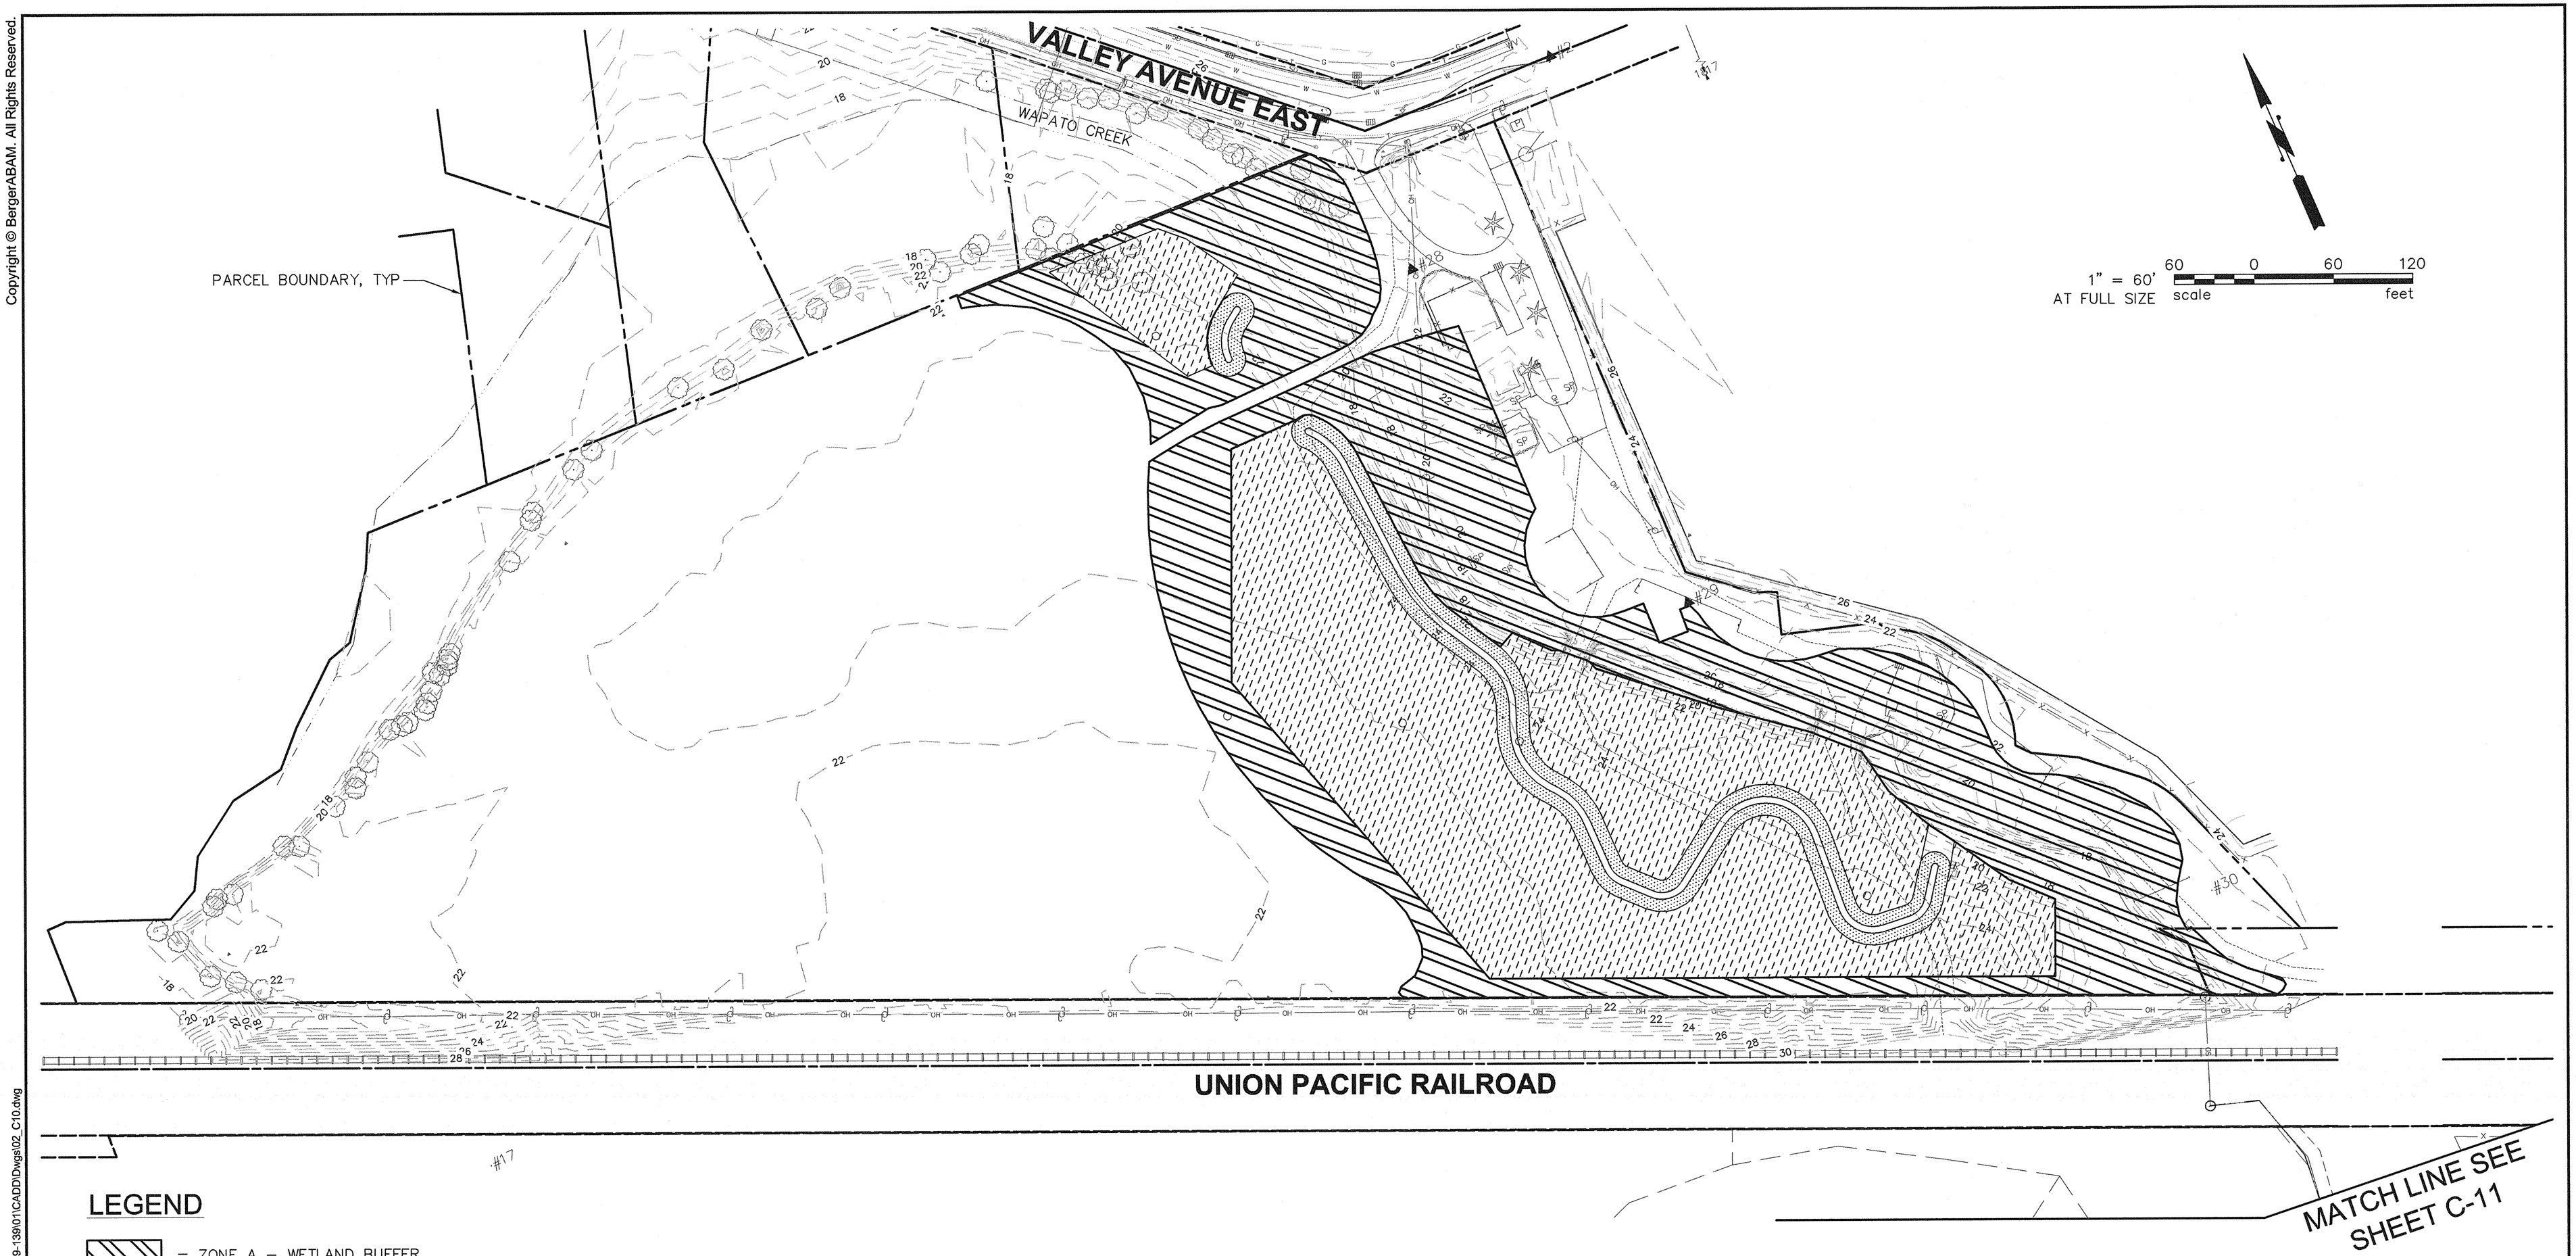

LEGEND

= ZONE A – WETLAND BUFFER

= ZONE B – CREATED WETLAND

= ZONE D – STREAMBANK

NOTE – SEE SHEET C–14 FOR ZONE PLANTING SCHEDULE.

MARK	REVISION DESCRIPTION	BY	APP.	DATE

BergerABAM
33301 9th Avenue South, Suite 300
Federal Way, Washington 98003-2600
(206) 431-2300 Fax: (206) 431-2250

6/25/2014
ROBERT L. FERNANDES
STATE OF WASHINGTON
20306
PROFESSIONAL ENGINEER

DRAWN BY TRL
DESIGN BY TRL
CHECK BY RAF
PROJ MGR JVJ

CITY OF FIFE
BROOKVILLE AND OXBOW WETLAND MITIGATION FOR PORT OF TACOMA ROAD INTERCHANGE PROJECT
PLANTING ZONE LAYOUT
SHEET 1

DRAWING NO. C-10
PROJECT NO. A09.0139.01
DATE: 8/31/13
SHEET NO. 12 OF 16

Last Saved by: French on: Jun 24, 2014 3:56 PM File: Q:\Seattle\2009\SAPWT-09-139\01\CADD\Dwgs\02_C10.dwg